

© – TE Connectivity. All Rights Reserved.

REVISIONS					
P	LTR	DESCRIPTION	DATE	DWN	APVD
	L	PLASTIC MATERIAL SUPPLIER CHANGE FOR HOUSING	27MAY2021	SB	KJK

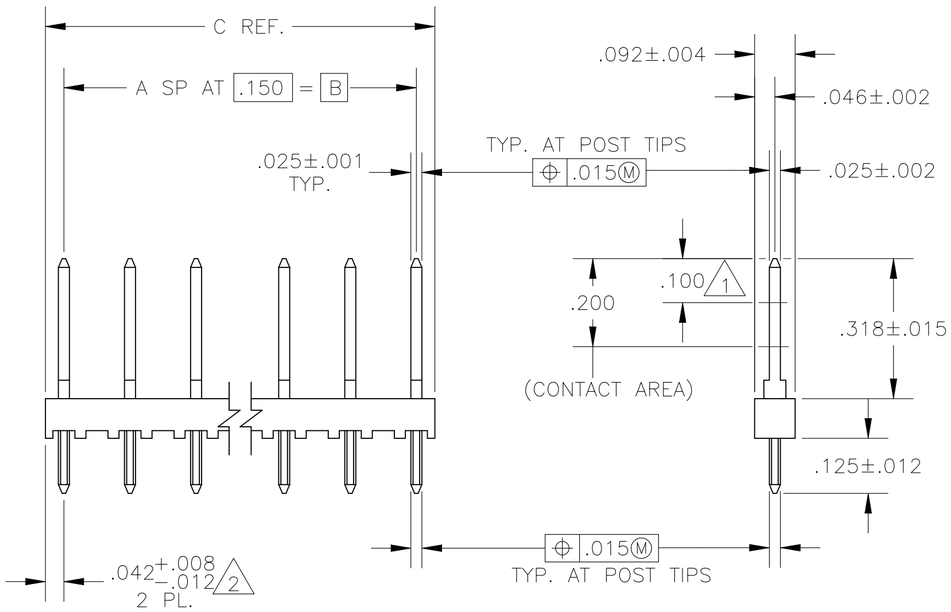

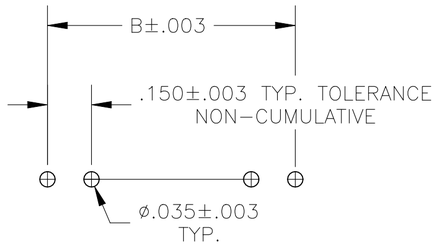

RECOMMENDED HOLE LAYOUT

1. POINT OF MEASUREMENT FOR PLATING THICKNESS.
2. THE NOTED DIMENSION APPLY FROM THE BASIC DIMENSION LINE (NOT THE POST CENTERLINE) TO THE SURFACE INDICATED.
3. TRUE POSITION TOLERANCE OF THE POST TIPS APPLIES WHEN THE HEADERS ARE HELD FLAT AGAINST THE PRINTED CIRCUIT BOARD.
4. OBSOLETE PARTS: OBSOLETE CIS STREAMLINING PER D.RENAUD/D.SINISI

4	C	B	A	NO OF POS	PART NO.
OBSOLETE	3.984	3.900	26	27	~~2–87221–6~~
OBSOLETE	3.834	3.750	25	26	~~2–87221–5~~
OBSOLETE	3.684	3.600	24	25	~~2–87221–4~~
OBSOLETE	3.534	3.450	23	24	~~2–87221–3~~
OBSOLETE	3.384	3.300	22	23	~~2–87221–2~~
OBSOLETE	3.234	3.150	21	22	~~2–87221–1~~
OBSOLETE	3.084	3.000	20	21	~~2–87221–0~~
OBSOLETE	2.934	2.850	19	20	~~1–87221–9~~
OBSOLETE	2.784	2.700	18	19	~~1–87221–8~~
OBSOLETE	2.634	2.550	17	18	~~1–87221–7~~
OBSOLETE	2.484	2.400	16	17	~~1–87221–6~~
OBSOLETE	2.334	2.250	15	16	~~1–87221–5~~
OBSOLETE	2.184	2.100	14	15	~~1–87221–4~~
OBSOLETE	2.034	1.950	13	14	~~1–87221–3~~
OBSOLETE	1.884	1.800	12	13	~~1–87221–2~~
OBSOLETE	1.734	1.650	11	12	~~1–87221–1~~
	1.584	1.500	10	11	1–87221–0
OBSOLETE	1.434	1.350	9	10	~~87221–9~~
OBSOLETE	1.284	1.200	8	9	~~87221–8~~
OBSOLETE	1.134	1.050	7	8	~~87221–7~~
	.984	.900	6	7	87221–6
	.834	.750	5	6	87221–5
OBSOLETE	.684	.600	4	5	~~87221–4~~
	.534	.450	3	4	87221–3
	.384	.300	2	3	87221–2
OBSOLETE	.234	.150	1	2	~~87221–1~~

THIS DRAWING IS A CONTROLLED DOCUMENT.

DIMENSIONS: INCHES

TOLERANCES UNLESS OTHERWISE SPECIFIED:
0 PLC ± –
1 PLC ± –
2 PLC ± –
3 PLC ± .005
4 PLC ± –
ANGLES ± –

MATERIAL: HOUSING–FLAME RETARDENT THERMOPLASTIC,– COLOR–BLACK

FINISH: POSTS– .000030 GOLD ON CONTACT AREA, GOLD FLASH ON SOLDER AREA, ALL OVER .000050 NICKEL

DWN	L. RINGLEY	10–18–85
CHK	T. ZOLA	10–28–85
APVD	T. ZOLA	10–28–85
PRODUCT SPEC	—	
APPLICATION SPEC	—	
WEIGHT	—	

TE Connectivity

NAME: ASSEMBLY, MOD II, SINGLE ROW, .150 CL. VERTICAL

SIZE	CAGE CODE	DRAWING NO	RESTRICTED TO
A2	00779	C–87221	—

CUSTOMER DRAWING | SCALE 4:1 | SHEET 1 OF 1 | REV L

87221

1471–9 (1/15)

Mouser Electronics

Authorized Distributor

Click to View Pricing, Inventory, Delivery & Lifecycle Information:

TE Connectivity:
87221-3